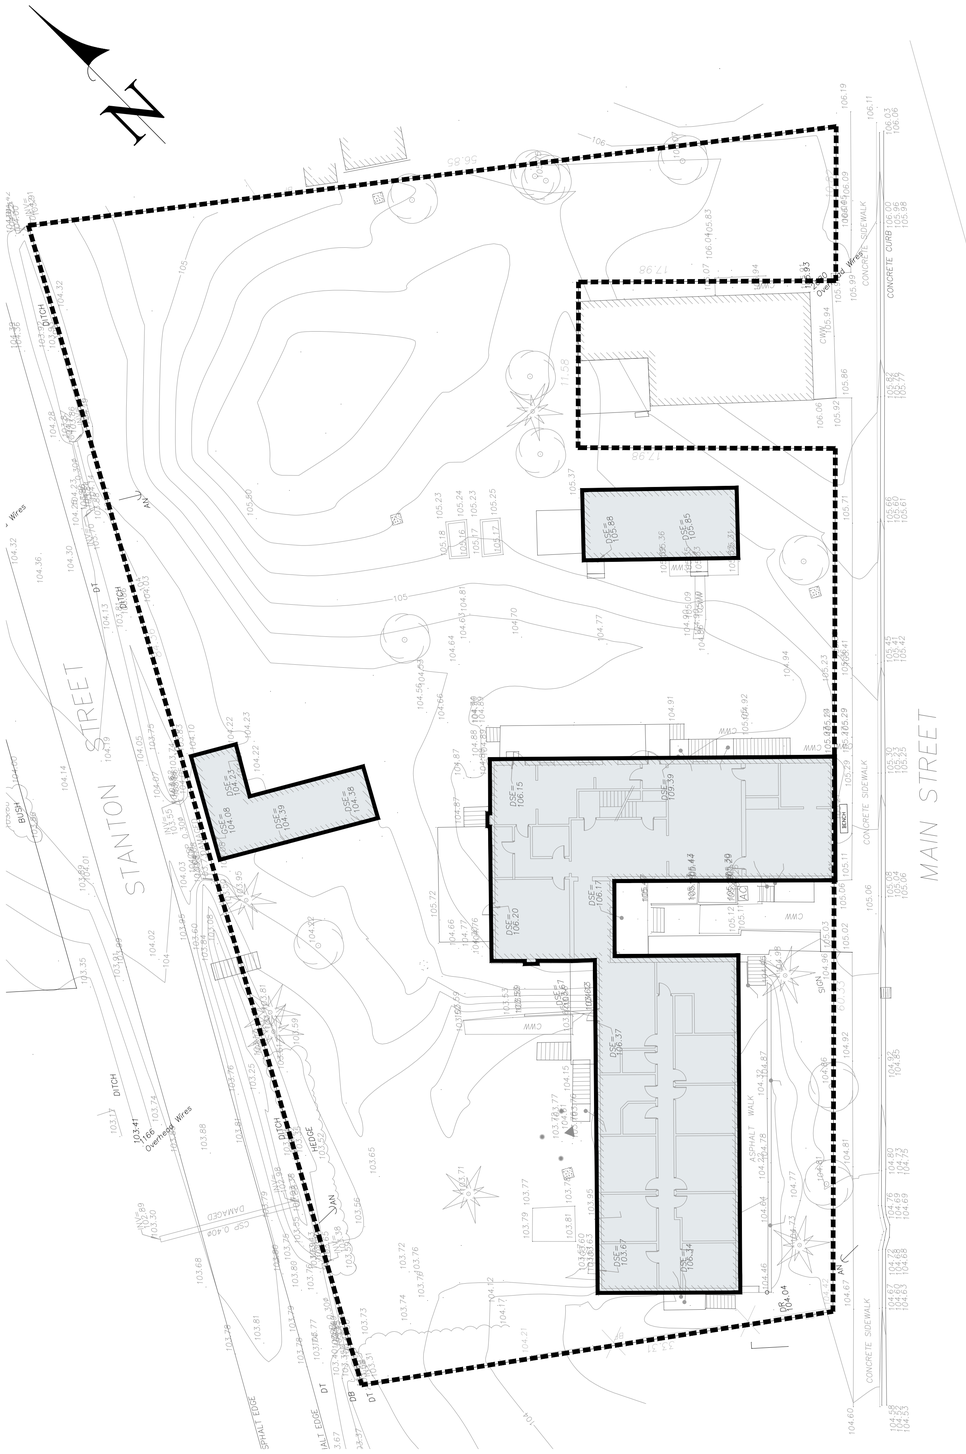

1 C01 EXISTING SITE PLAN

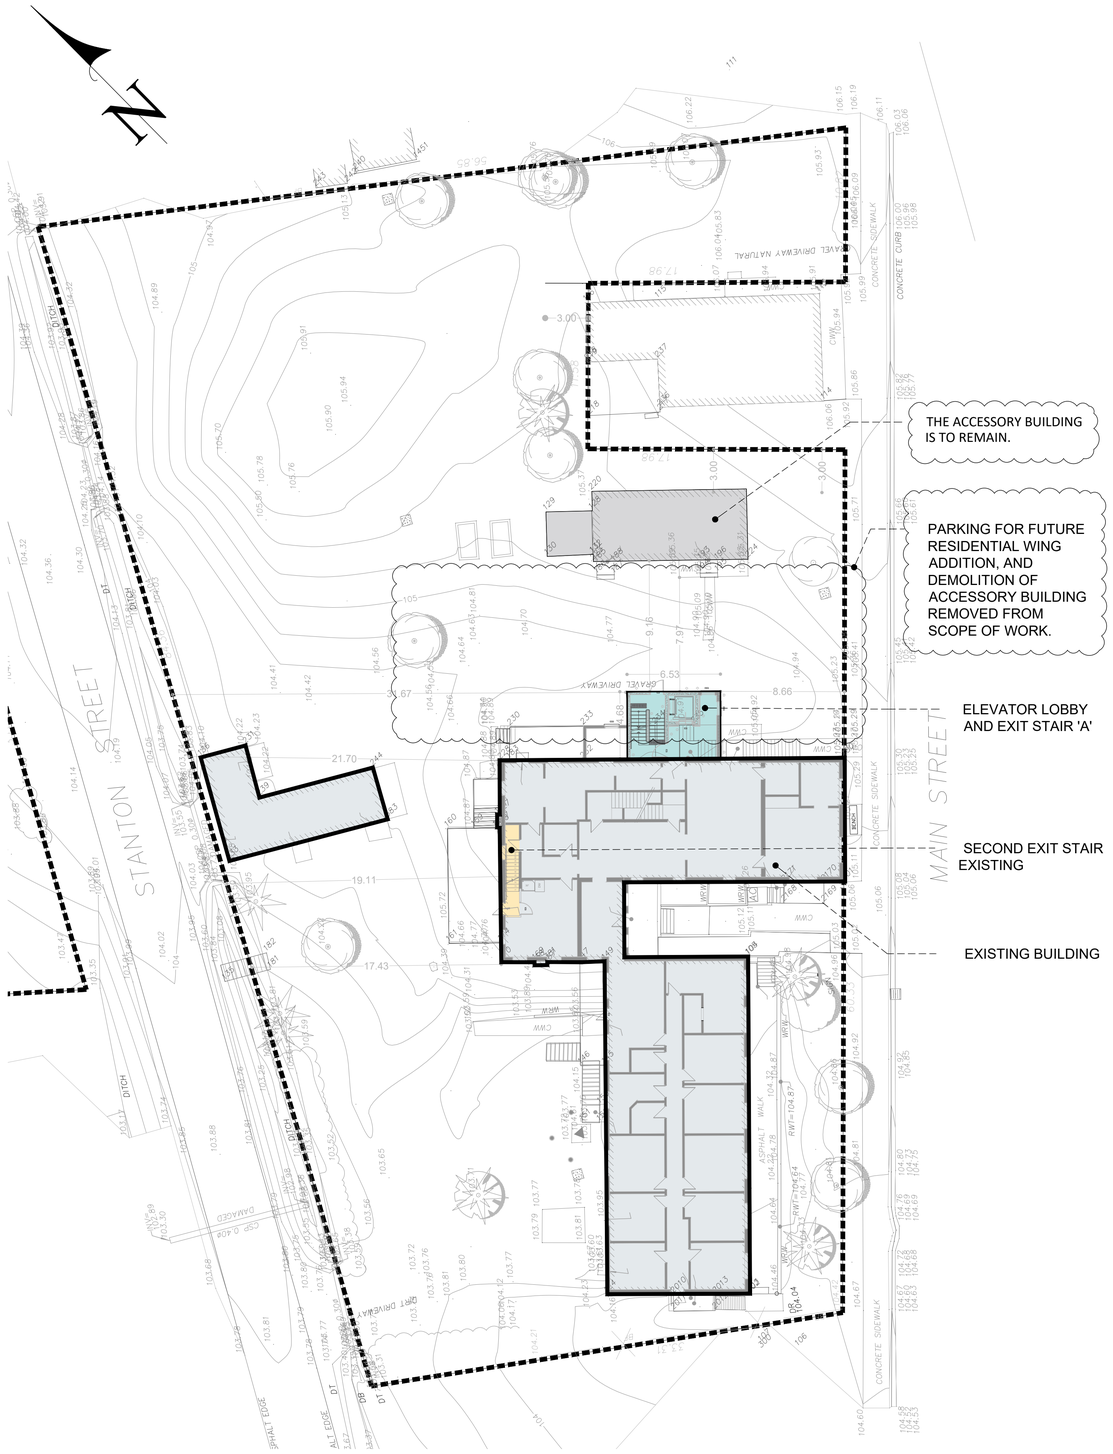

2 C01 PROPOSED SITE PLAN

MUSICAL RETIREMENT HOME - ADDITION

Seeley's Bay, Ontario

CLIENT:
IVGENI KRIGER

ASTERISK ENGINEERING CORPORATION
1480 Bath Street, Suite 201
Kingston, Ontario, K7M 4X6
office (613) 542-2040
fax (613) 280-1335
www.asteriskengineering.com

ISSUED FOR	REV	DATE
APPROVAL	0	MAY 15, 2023
ADDING SETBACKS	1	JUN 12, 2023
PLAN UPDATE	2	JULY 28, 2023
CLIENT REVIEW	3	may 23, 2024
CLIENT REVIEW	4	MARCH 30, 2026

Do not scale drawings. Refer to Architectural drawings for dimensions. All elevations /dimensions shall be verified with Architectural drawings and any discrepancy shall be reported inmediately to consultant. Read this drawing in conjunction with ALL applicable Architectural, Mechanical, electrical and other disciplines involved.
This drawings are "design drawings" only and are not intended to be used as shop drawings.

STAMP:
LICENCED PROFESSIONAL ENGINEER T. AVELAR PEREIRA-GALDAS 100074114 OCT 31, 2024 PROVINCE OF ONTARIO
ONTARIO ASSOCIATION OF ARCHITECTS NATASA DJORDJEVIC LICENCE 5070

SCALE: UNITS:

DESIGNED:	CHECKED:	DRAWN:
PM	TC	GA

DRAWING TITLE
CONCEPTUAL SITE PLAN

DRAWING NUMBER:
C-01

PROJECT NUMBER: 22-096
DATE: SEPTEMBER 06, 2023